Natural Features

Description	Size
Forest	49.90 Ac.
Stream Valley Buffer	n/a
Wetlands	1.02 Ac.
100 Year Floodplain	0.0 Ac.
Forested Stream Valley Buffer	n/a
Forested Wetlands	1.02 Ac.
Floodplain by Soil Type	n/a

General Notes:

1. The Wetlands Delineation Plan is approximately 40± acres and is comprised of Parcels 1, 2, 3, and 4 as found on Washington County Tax Map 37.

2. The property is presently zoned RA Development.

3. The soils are found on the Washington County Soil Survey Map 18.

4. Boundary information was taken from deeds and plats of record. No boundary survey has been performed by Rodgers Consulting, Inc.

5. Topography is aerial and was flown by Photogrammetric Data Services, Inc. in August 1999 in NAD83/91 datum and is shown with 2-foot intervals.

6. There is no 100 year Floodplain mapped by FEMA for the property.

7. Wetlands shown on the plan were delineated by Rodgers Consulting in February 2006.

Legend

- Site Boundary
- Stream Valley Buffer
- 100 Year Floodplain
- Floodplain BRL
- Soils Lines
- KeC — Soil Text Type
- Existing Treeline
- Existing Perennial Stream - Waters of the U.S.
- Existing Intermittent Stream - Waters of the U.S.
- Existing Ephemeral Channel - Waters of the U.S.
- Existing Topography (RED)
- Wetlands
- Wetland State Buffer (25')
- Seep/Spring
- Wetland Transect and Sample Point
- 15% - 25% Slopes
- 25% > Slopes
- Rocks
- Brick Piles

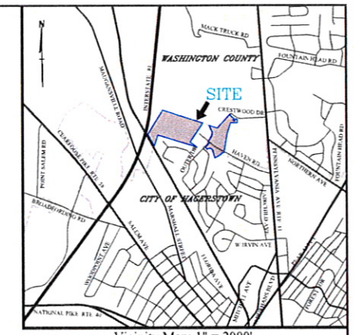

Vicinity Map: 1" = 2000'

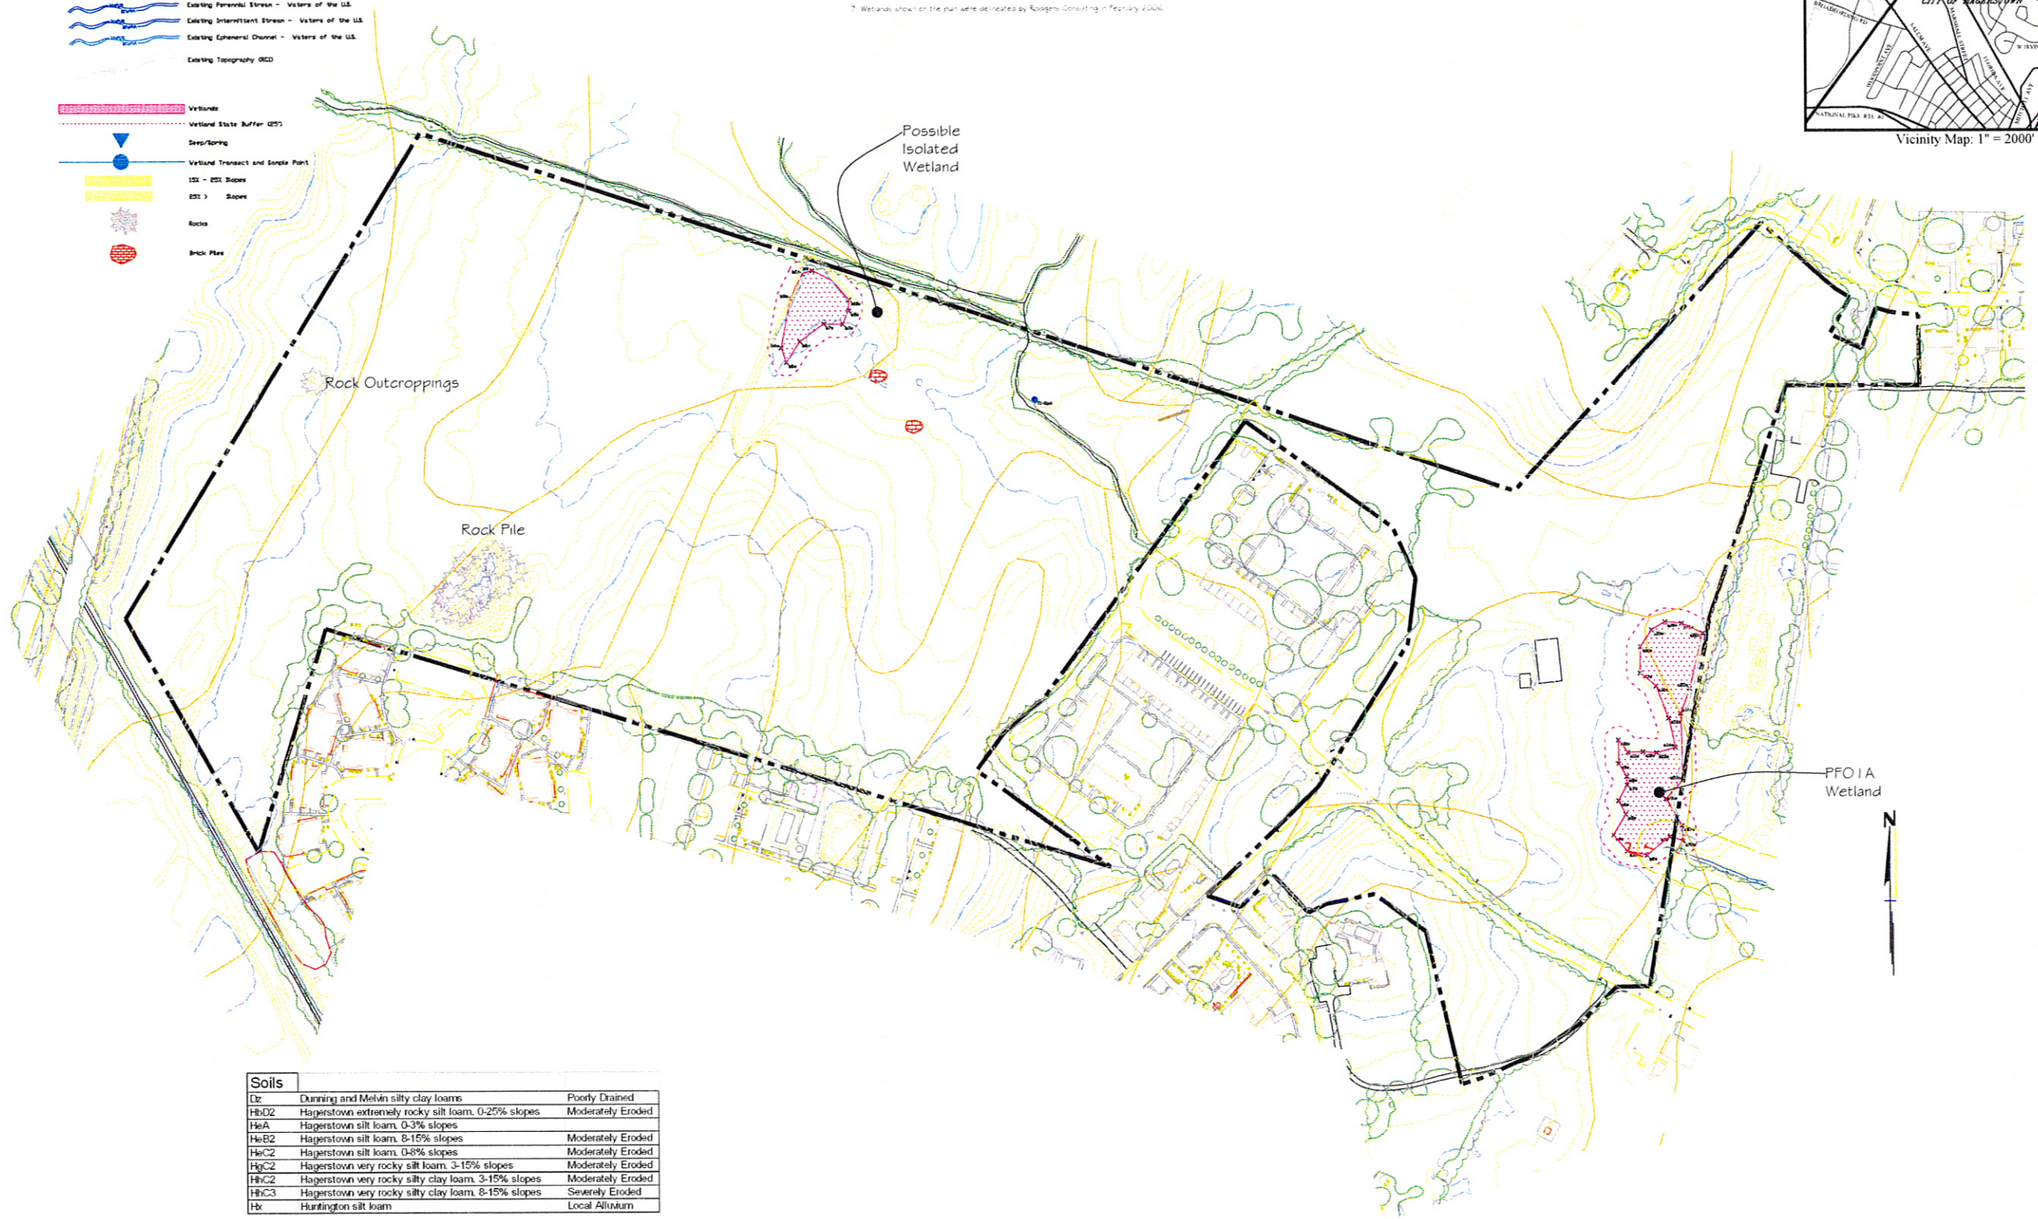

Soils

Dz	Dunning and Melvin silty clay loams	Poorly Drained
HbD2	Hagerstown extremely rocky silt loam, 0-25% slopes	Moderately Eroded
HeA	Hagerstown silt loam, 0-3% slopes	
HeB2	Hagerstown silt loam, 8-15% slopes	Moderately Eroded
HeC2	Hagerstown silt loam, 0-8% slopes	Moderately Eroded
HgC2	Hagerstown very rocky silt loam, 3-15% slopes	Moderately Eroded
HhC2	Hagerstown very rocky silty clay loam, 3-15% slopes	Moderately Eroded
HhC3	Hagerstown very rocky silty clay loam, 8-15% slopes	Severely Eroded
Hx	Huntington silt loam	Local Alluvium

REVISION	DATE	REVISION	DATE	REVISION	DATE

APPLICANT:
Dewey Jordan Inc.
P.O. Box 749
Frederick, Maryland 21705
Office: 301-622-3389 x100
Cell: 301-606-1340
Contact: Ken Jordan

Wetlands Jurisdictional Determination

RODGERS CONSULTING
Enhancing the value of land assets

Rodgers Consulting, Inc.
19847 Century Blvd., Suite 200
Germantown, MD 20874
301.948.4700
301.948.6256 (fax)
301.253.6609
www.rodgers.com

	BY	DATE
BASE DATA		
DESIGNED		
DRAWN		
REVIEWED		

RODGERS CONTACT:
RELEASE FOR
BY: DATE:

New Haven

Hagerstown, Maryland

SCALE: 1"=100'
JOB No. 1008A
DATE: 02/06
SHEET No. 1 of 1

N:\JKD-Washington\Haven Road\dwg\Environmental\NR1-FSD01_FSD.dwg 2/9/2006 10:29:30 AM EST